LAND DESCRIPTION	ON	CERTIFICATE OF TITLE VOLUME	FOLIO	FIELD BOOK	TOTAL AREA
PT LOT 89 OF HELENA LOC 7 &	PLAN 4539(2)	1609	153	65034	5·2059 ha
PT LOT 9 OF HELENA LOC 8 &	DIAGRAM 60924 20:30	1609	154	65035	
PT LOT 10 OF HELENA LOCs 8 & 20a	INDEX BG 34(2) 21:29, 21:30	1679	594	65400	
	PUBLIC	NOW 1984	322		
		PAW 1984	382		

PLAN 19445

NOTES ~
LOT 395 (RESERVE FOR DRAINAGE) &
LOT 379 (RESERVE FOR RECREATION) & P.A.W. TO VEST IN THE CROWN UNDER SECTION 20A OF THE T.P. & D. ACT.

(5) DRAINAGE EASEMENT TO THE SHIRE OF SWAN UNDER REGULATION 5 OF SECTION 27A OF THE T.P. & D. ACT.

RE-CERTIFIED CORRECT (ADDITION P.A.W., AMENDMENT TO P.A.W.)
L.G. Britton 26.11.93
FOR INSPECTOR OF PLANS & SURVEYS DATE

P.A.W. / R.O.W. as shown on this Survey is amended to Lot 55
Regulation 6 Transfer of Land (Surveys) Regulation 1995
Corr. 1775-2000-01
Date: 10-2-06 J.F.

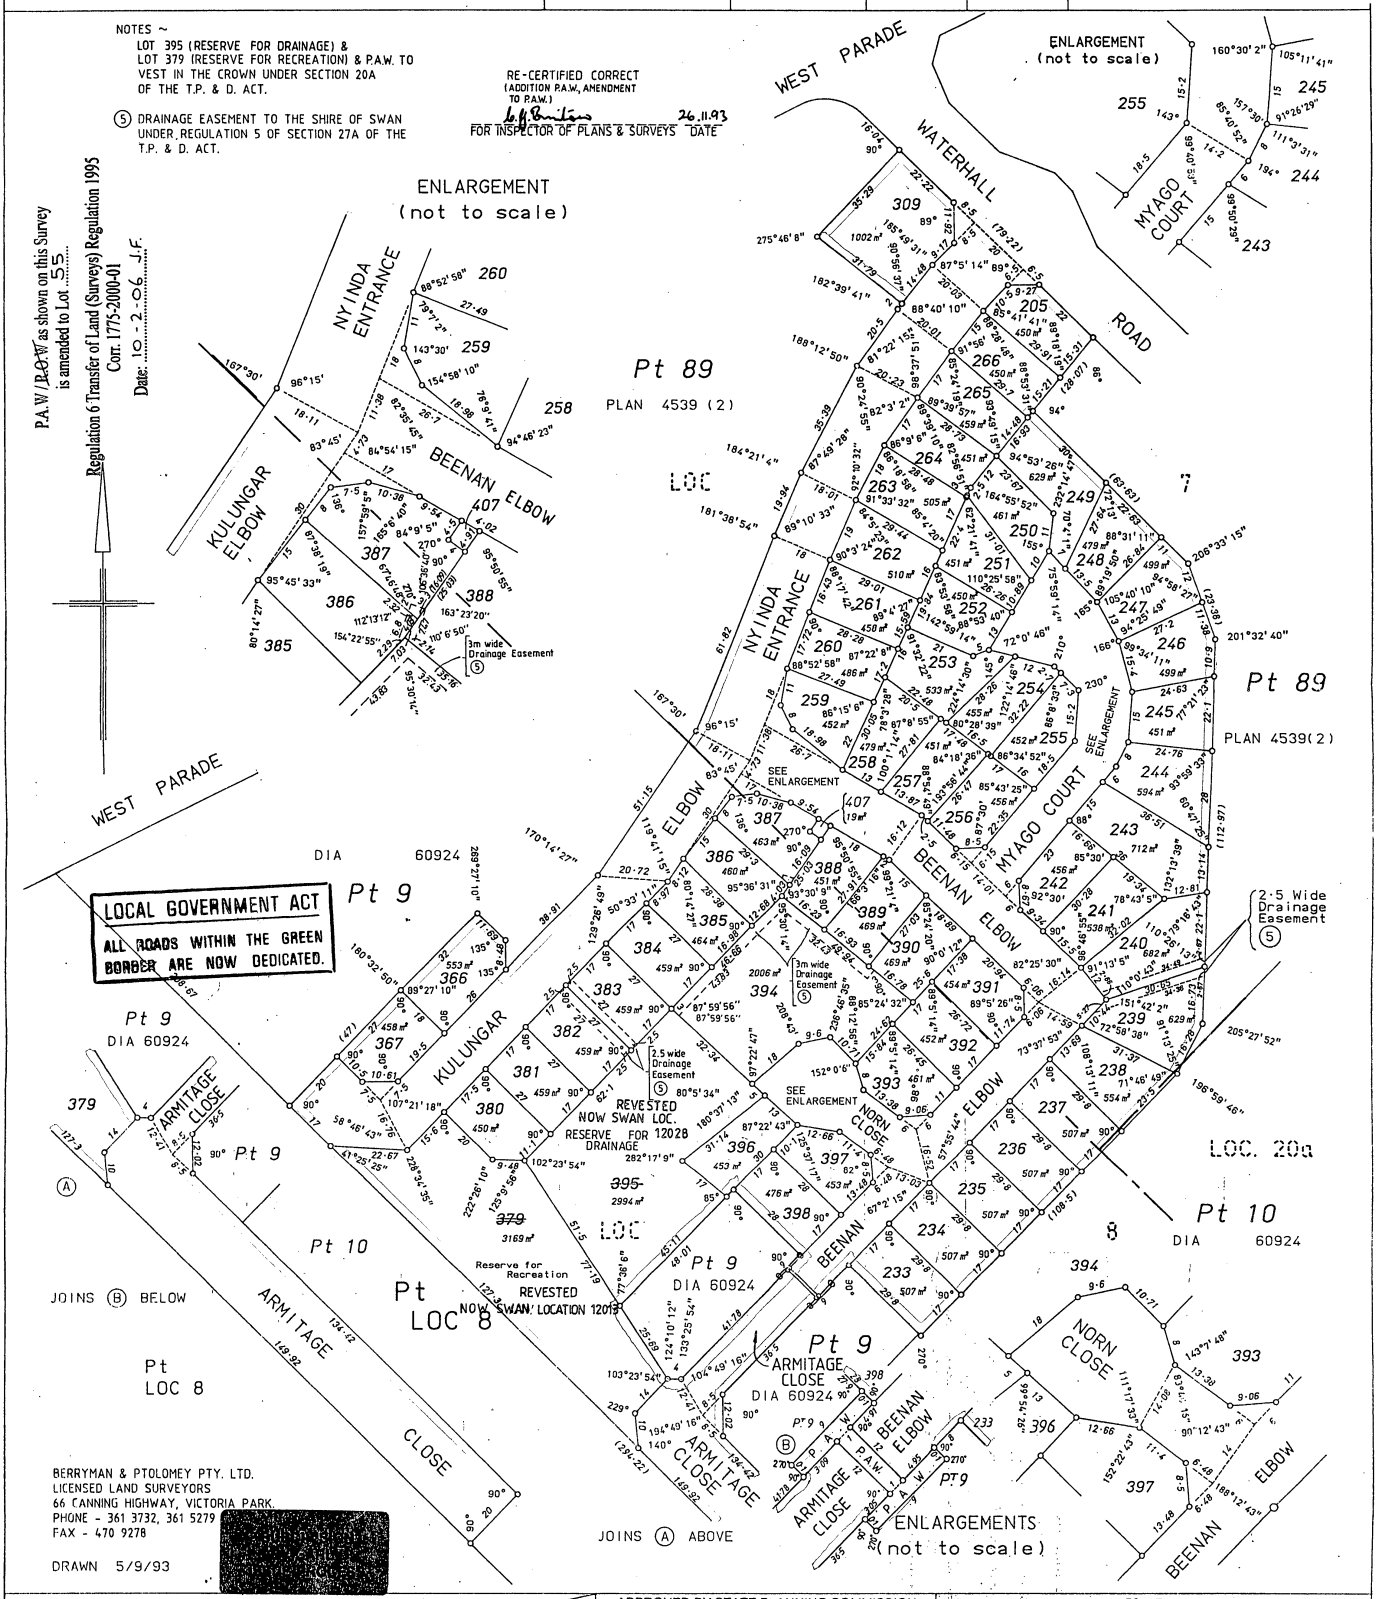

BERRYMAN & PTOLOMEY PTY. LTD.
LICENSED LAND SURVEYORS
66 CANNING HIGHWAY, VICTORIA PARK.
PHONE - 361 3732, 361 5279
FAX - 470 9278

DRAWN 5/9/93

SURVEYOR'S CERTIFICATE

REG 54: I ..... hereby certify that:
(a) this plan of survey is a correct and accurate representation of the survey carried out by me personally / under my own personal supervision, inspection and field check, and recorded in field books lodged for the purposes of this plan of survey;
(b) the measurements are in strict accordance with the Licensed Surveyors (Guidance of Surveyors) Regulations 1961 and in particular regulations 23 and 34 of those regulations; and
(c) this survey and this plan of survey are in strict accordance with the requirements of the Licensed Surveyors (Guidance of Surveyors) Regulations 1961 and the relevant law in relation to which it is lodged.

Licensed Surveyor ..... Date .....

REG 55D: I R. J. McKINNEY hereby certify that:
(a) this plan is correct and was prepared under my supervision and is the result of calculations from measurements made ~~by me personally~~ / under my own personal supervision, inspection and field check as recorded in the field books lodged for the purposes of this plan;
(b) the measurements are in strict accordance with the Licensed Surveyors (Guidance of Surveyors) Regulations 1961 and in particular regulations 23 and 34 of those regulations; and
(c) this plan of survey conforms with the relevant law in relation to which it is lodged.

Licensed Surveyor ..... Date 16·9·93

APPROVED BY STATE PLANNING COMMISSION

FILE 85822
FOR CHAIRMAN
DATE 10-12-93

PLANNING AND URBAN DEVELOPMENT
1 DEC 1993
FILE 85822

LODGED

DATE 16. 9. 93
FEE PAID $2773
ASSESSMENT No. 33593

EXAMINED 9.11.93
DOCKET PLAN/DIAGRAM 18871
CERTIFIED CORRECT L.G. Britton 24.11.93
F.S.C. No. 279-1993

SCALE
10 0 10 20 30 40 50 60 70 80 90 100
ALL DISTANCES ARE IN METRES

IN ORDER FOR DEALINGS

SUBJECT TO
SEC. 295(3) OF LOCAL GOVT ACT
& SEC 20A & 27A OF T.P. & D. ACT
L.G. Britton 13.12.93
FOR INSPECTOR OF PLANS & SURVEYS DATE

APPROVED APPROVED
DATE 22-12-94 93
INSPECTOR OF PLANS & SURVEYS

DOLA
Department of LAND ADMINISTRATION

OFFICE OF TITLES
PLAN 19445

LANDGATE COPY OF ORIGINAL NOT TO SCALE 02/07/2026 12:46 PM Request number: 70062240
Landgate
www.landgate.wa.gov.au